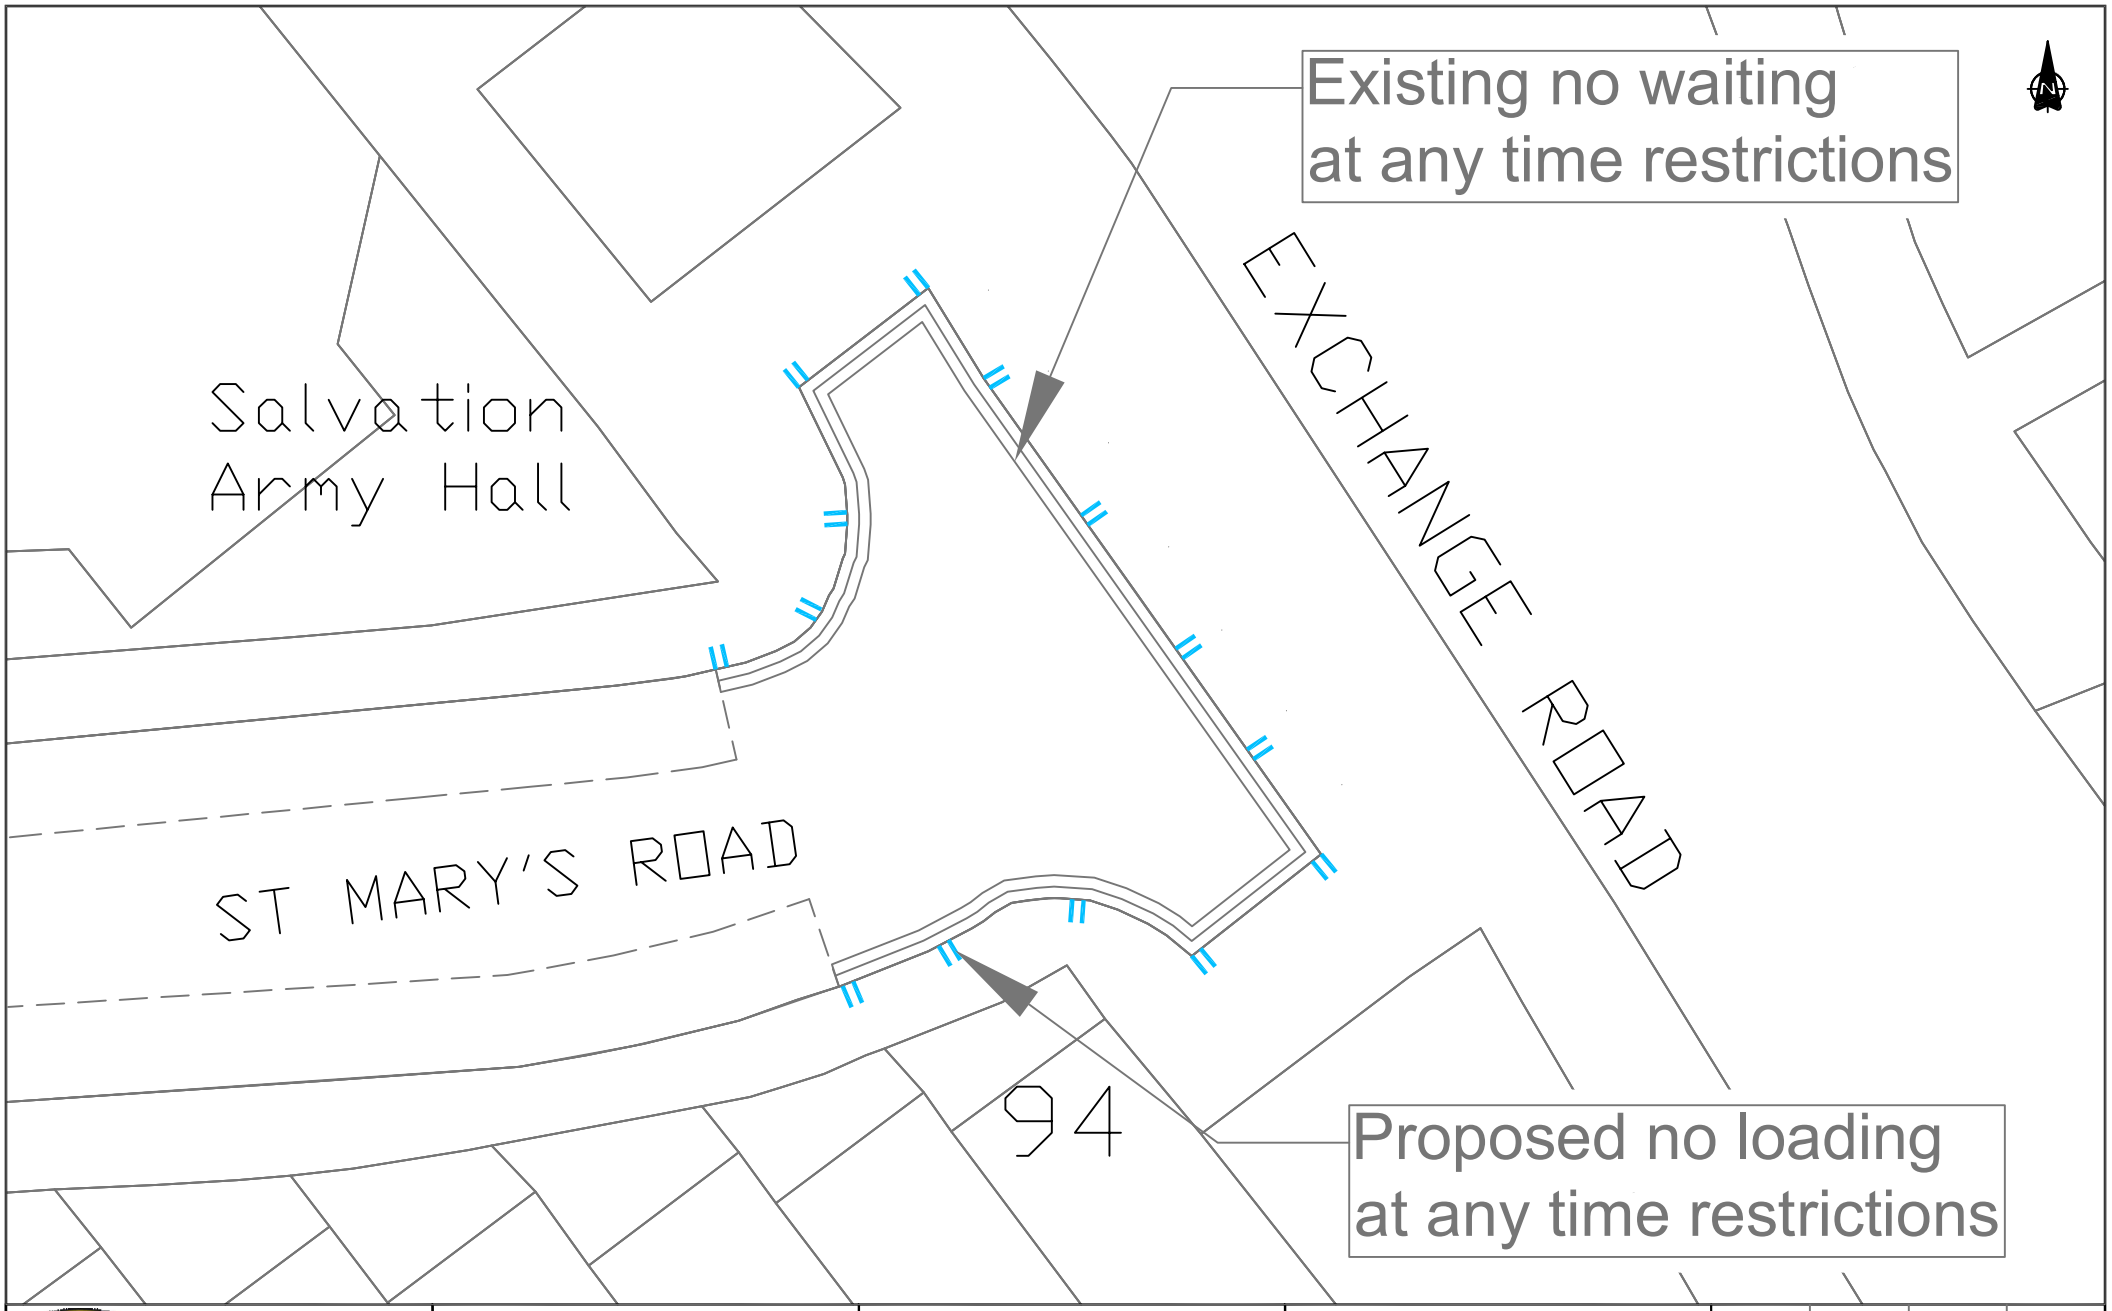


WATFORD BOROUGH COUNCIL

BE BOLD

INDICATIVE DRAWING
DO NOT SCALE

Layout based on Ordnance Survey MasterMap,
©Crown Copyright 2018. All rights reserved
Licence number 100022432.

Project: **Waiting Restrictions Review B 2026**

Title: **Central Ward - (CE7)**

St. Mary's Road

Drawn	Checked	Reviewed	Approved
NA	AS		

Original drg. size	Date of Issue	Scale	Drawing Status
A4	28/09/2026	Not to Scale	Informal Consultation

Drawing Number: **WRR26/IF/CE7**

Rev.: **A**