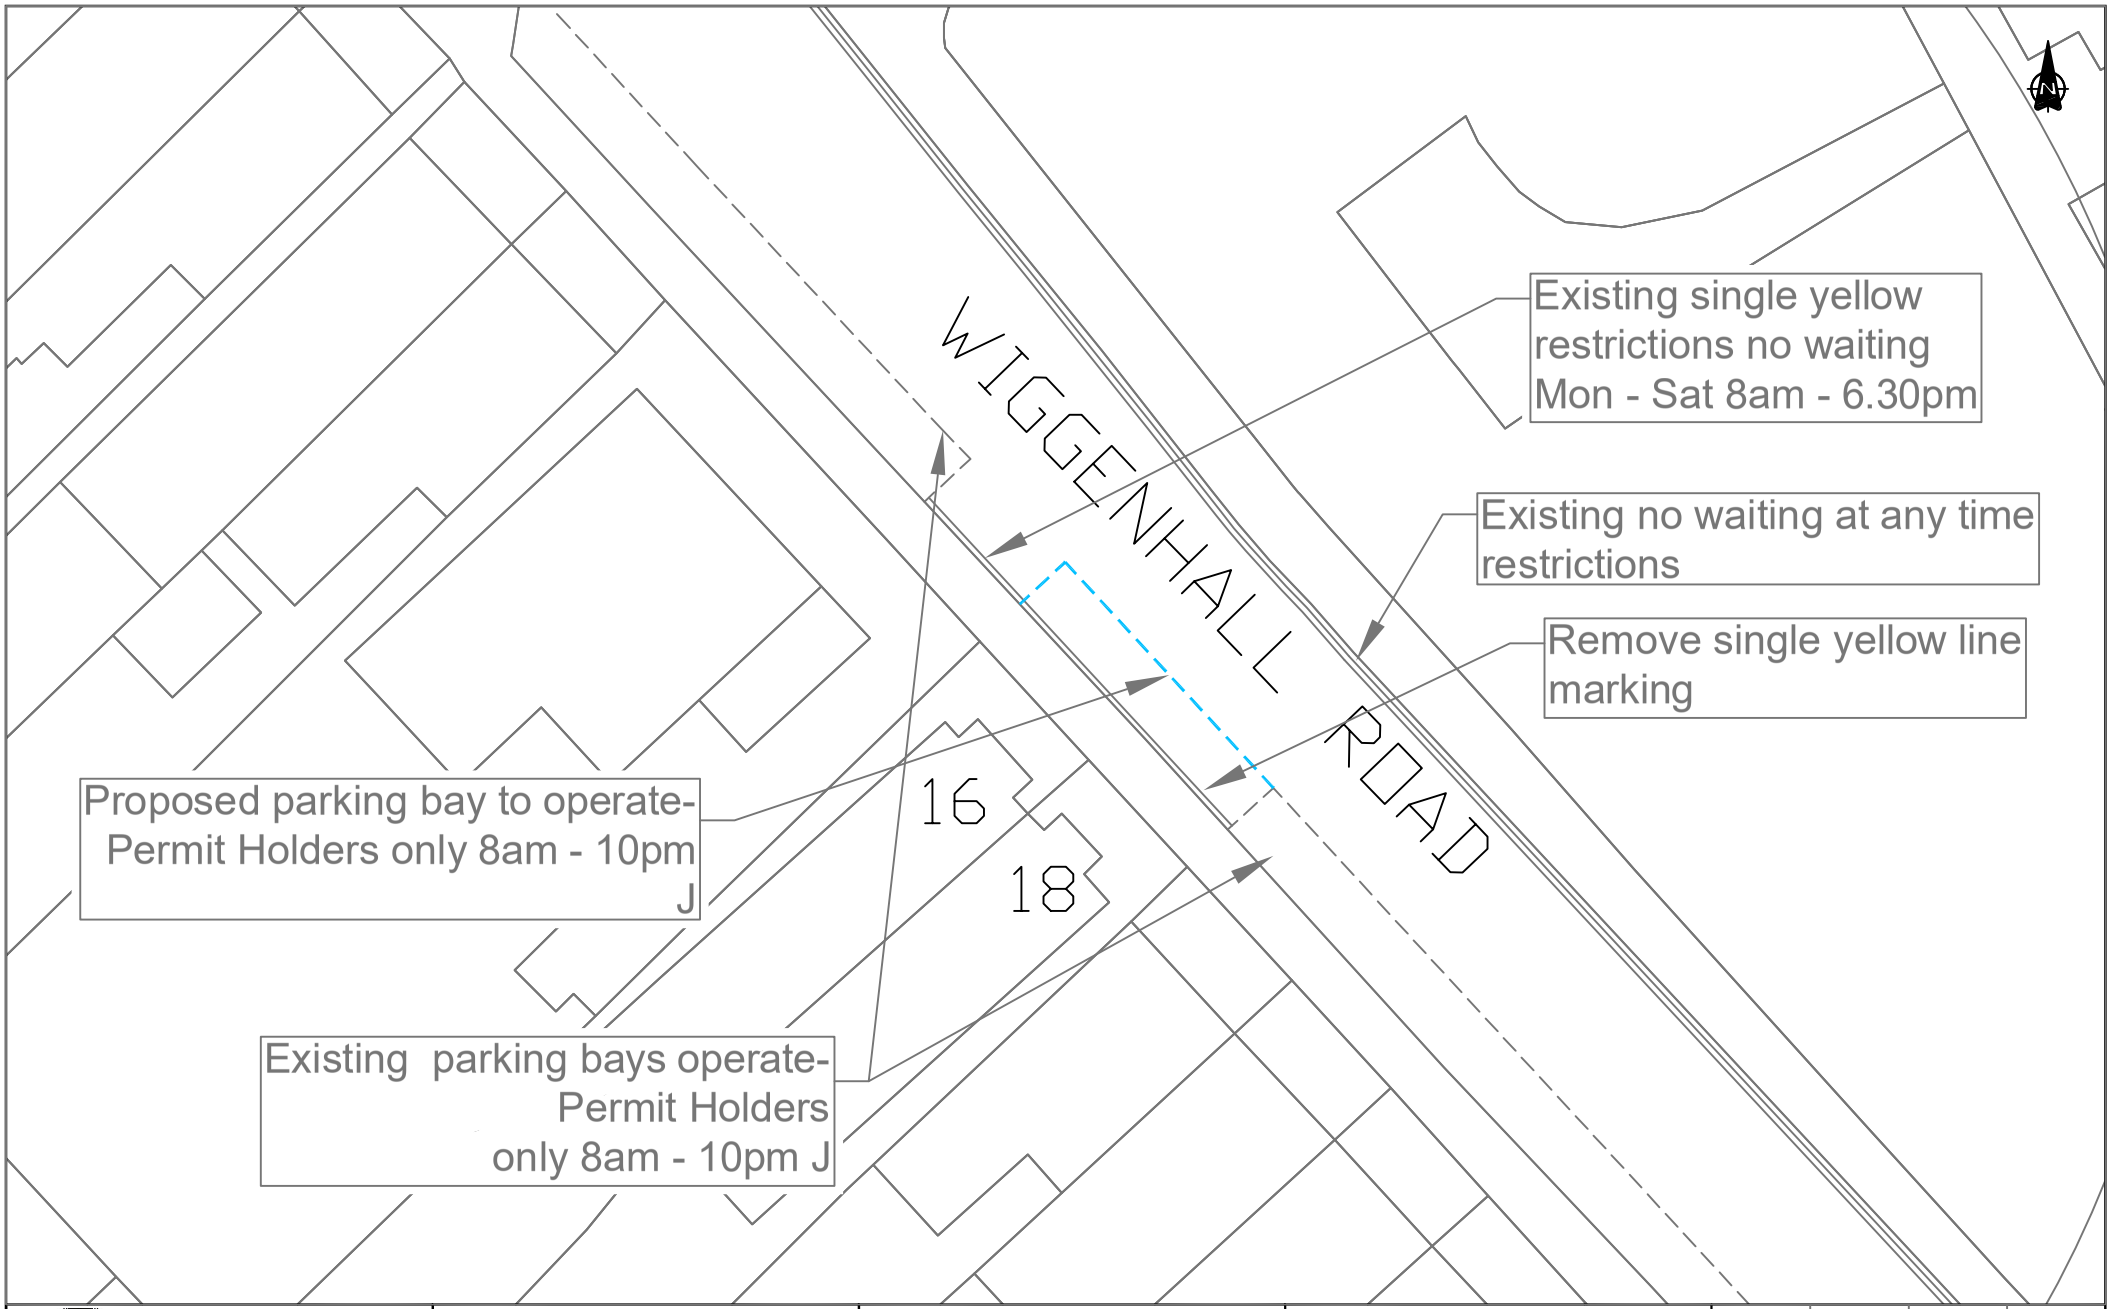


WATFORD BOROUGH COUNCIL

BE BOLD

INDICATIVE DRAWING DO NOT SCALE

Layout based on Ordnance Survey MasterMap, ©Crown Copyright 2018. All rights reserved Licence number 100022432.

Project	Waiting Restrictions Review B 2026
Title	Central Ward - (CE6) Wiggenhall Road

Drawn	Checked	Reviewed	Approved
NA	AS		
Original drg. size	**Date of Issue**	**Scale**	**Drawing Status**
A4	28/09/2026	Not to Scale	Informal Consultation
Drawing Number			**Rev.**
WRR26/IF/CE6			A