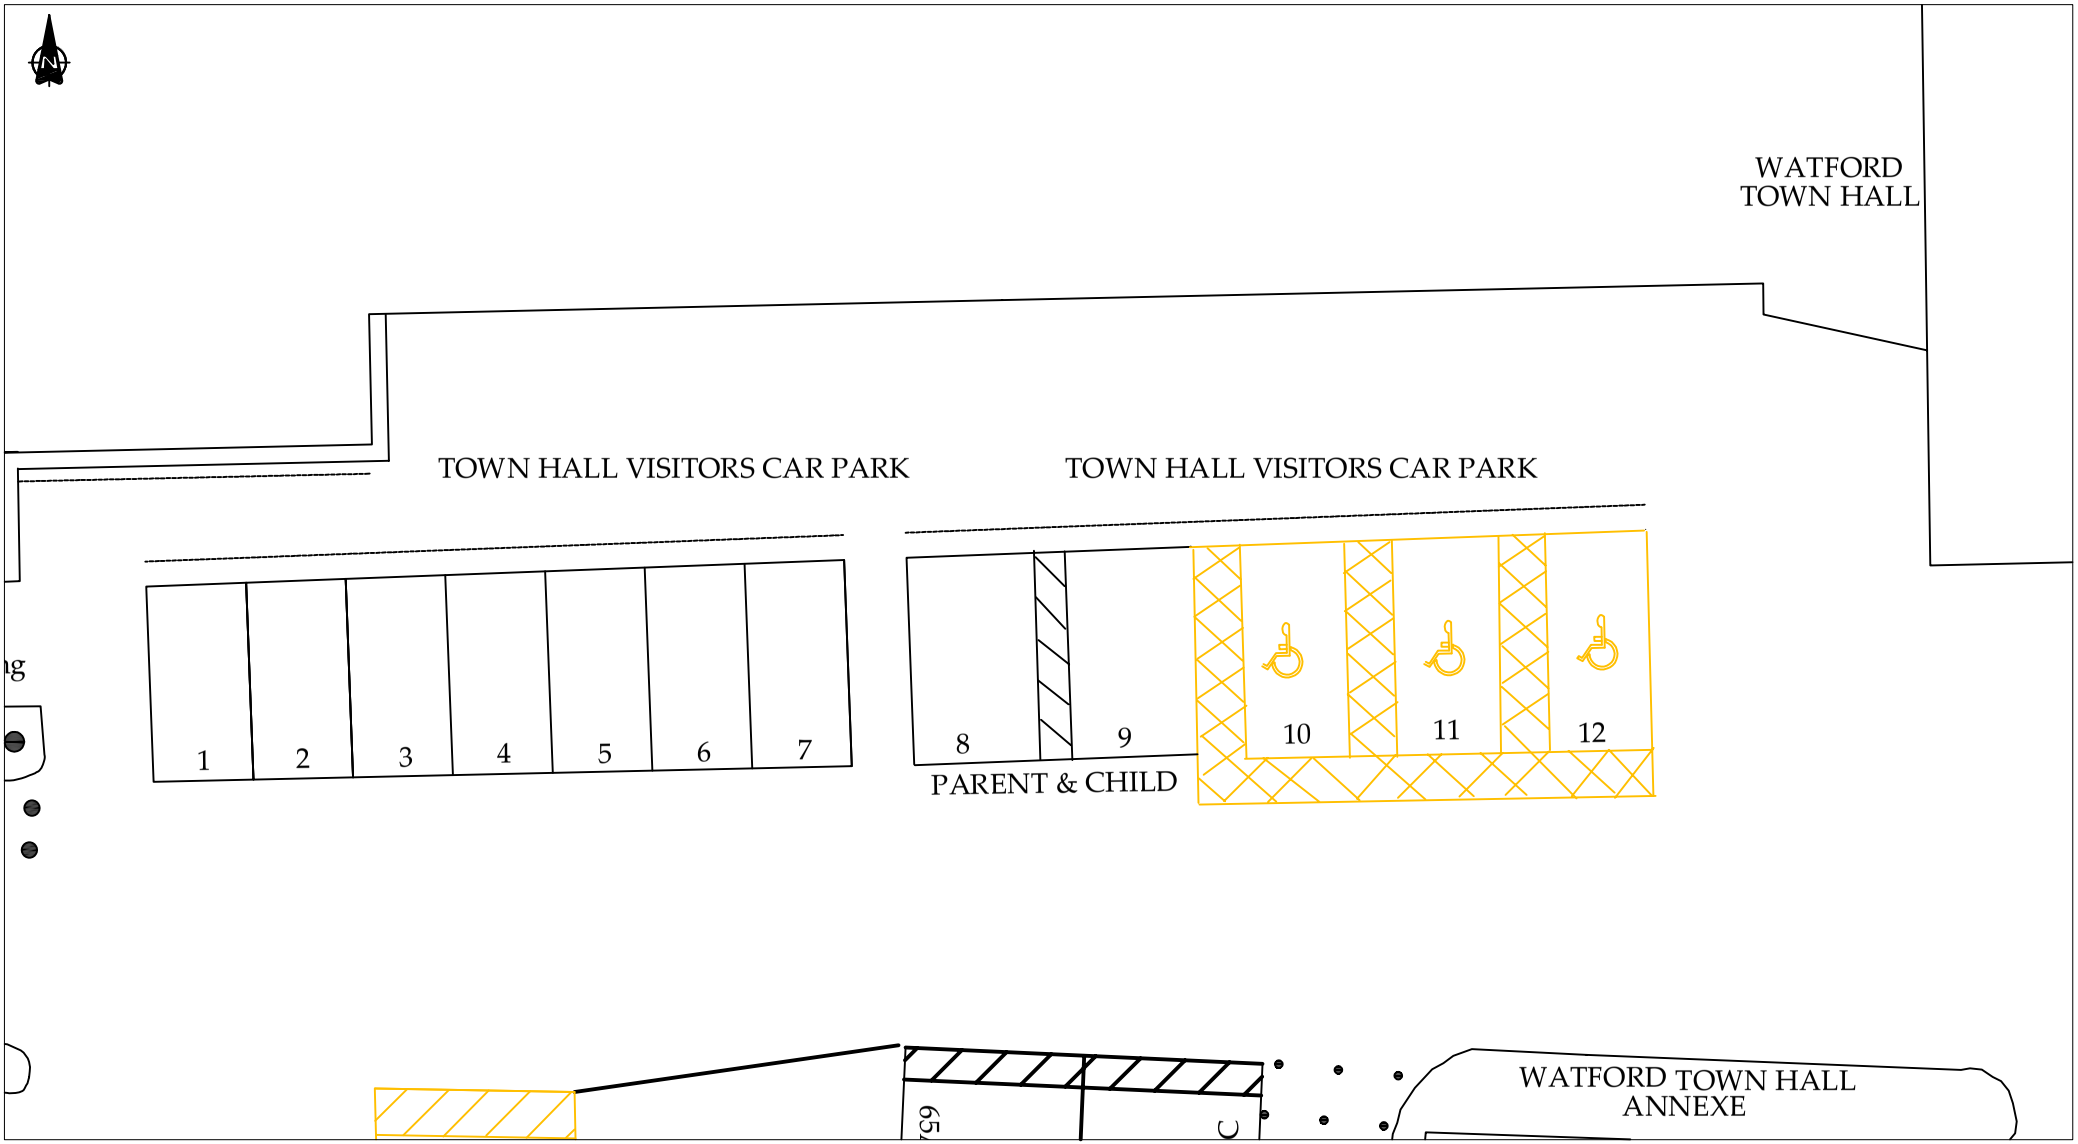


WATFORD BOROUGH COUNCIL

BE BOLD

INDICATIVE DRAWING
DO NOT SCALE

Layout based on Ordnance Survey MasterMap,
© Crown Copyright 2018. All rights reserved
Licence number 100022432.

Project: **Town Hall Visitors Car Park**

Proposed Layout

Title: **Off Street Parking Places Order 2019**
Amendment No. 10 Order 2026

Drawn	Checked	Reviewed	Approved
NA	AS		
Original drg. size	Date of Issue	Scale	Drawing Status
A4	11/26	Not to Scale	Statutory Consultation
Drawing Number			Rev.
WBC/CP/THV/1/26			A